FilmL.A., Inc.
6255 W Sunset Blvd, 12th Floor
Hollywood, CA 90028
t: (213)977-8600 - f: (213)977-8601
www.filmla.com

Summary Information

Permit No: F00164214-A **Type of Permit:** FILMING **Release Date:** 08/17/2020

Production Company	ARTS & SCIENCES
Insured Company Name	ARTS & SCIENCES
Contact Phone No. 1	212-463-5589
Contact Phone No. 2	
Fax	
Address	662 N ROBERTSON BLVD WEST HOLLYWOOD, California 90069
Production Title	SAMSUNG
Type of Production	Commercial - Standard

Producer	Jed Herold
Director	Casey Storm
1st AD	Craig Pinckes
Production Manager	Orren Herold
FilmL.A. Coordinator	CJ Leavens
Location Manager	Mike Bergemann
Primary Phone	Mobile - 310-849-2296
Secondary Phone	
Location Assistant	n/a n/a
Primary Phone	Mobile - 310-849-2296
Secondary Phone	

Fees

Total Permit Fee	$0.00
Number of Locations	1

NOT A PERMIT

FilmL.A., Inc.
6255 W Sunset Blvd, 12th Floor
Hollywood, CA 90028
t: (213)977-8600 - f: (213)977-8601
www.filmla.com

Summary Information — Location

Permit Number F00164214-A
Production Company ARTS & SCIENCES
Insured Company ARTS & SCIENCES
Production Title SAMSUNG

Location Manager Mike Bergemann
Primary Phone Mobile - 310-849-2296
Secondary Phone

Location Address 605 S Normandie Ave, Los Angeles, CA, 90005
Location Type Hotel
Prep Dates 8/17/2020 - 8/17/2020 07:00 - 22:00 1 day
Film Dates 8/18/2020 - 8/18/2020 18:00 - 22:00 1 day
Strike Dates 8/19/2020 - 8/19/2020 07:00 - 22:00
Open or Closed to the Public Closed

Generic Conditions
*** MUST COMPLY WITH ATTACHED REOPENING PROTOCOL FOR MUSIC, TELEVISION AND FILM PRODUCTION: APPENDIX J EFFECTIVE AS OF FRIDAY, JUNE 12, 2020.***
THE CONSUMPTION OF ALCOHOLIC BEVERAGES AND THE USE OF DRUGS, INCLUDING MARIJUANA, ON LOCATION BY ANY CAST, CREW, OR INVITED GUESTS IS STRICTLY PROHIBITED.
*Certain service and personnel fees required by jurisdictional agencies are not collected by FilmL.A. Any such fees must be paid directly to the appropriate agency, and a separate invoice will be provided to the permittee.
CROSSOVERS/CABLING ACROSS STREET I: Not allowed on street without prior approval.
Equipment staging and vehicles may park on one side of the street only.
Must comply with attached conditions
Must Maintain 5' Clearance on Sidewalks/Walkways
Must maintain local/emergency access
No cast or crew parking on area streets
No interference with merchant activity.
No interference with vehicular or pedestrian traffic
No stopping or setting up in front of merchants or residents without prior approval
Number of uniformed officers listed on the permit is a minimum requirement. Permittee remains responsible for deploying a sufficient number of uniformed officers to provide traffic and crowd control to ensure the safety of the film crew and the public.
Traffic Officers Required
Uniformed officers shall have a copy of the film permit in their possession and are required to confirm that all traffic control signage devices are in place.

Please see attached document Normandie Ave btwn 6th St South 300ft south ES curb - Arts - Sciences.pdf

Equipment on Location

Type	Quantity
5 or 10 ton trucks	4
Cast/Crew vehicles	45
Catering Truck	1
Condors	1
Cube Trucks	4
Generator	1
Motor Homes	1
Vans	3

Personnel on Location

Type	Quantity
Cast	5
Crew	50
Off-Duty/Retired LAPD Officer(s)	1

Filming Activities Equipment on sidewalk, in curb lane & across street; Exterior Dialogue; Exterior establishing shots; Condor in Curblane; parking trucks in white curb lane;

NOT A PERMIT

FilmL.A., Inc.
6255 W Sunset Blvd, 12th Floor
Hollywood, CA 90028
t: (213)977-8600 - f: (213)977-8601
www.filmla.com

Summary Information — Location

Permit Number F00164214-A
Production Company ARTS & SCIENCES
Insured Company ARTS & SCIENCES
Production Title SAMSUNG

Location Manager Mike Bergemann
Primary Phone Mobile - 310-849-2296
Secondary Phone

Jurisdiction	**Political:** Los Angeles City - Council District 10	**Police:** Los Angeles Police **Fire:** Los Angeles City Department
Thomas Guide	**Page:** 633	**Grid:** J2
Coordinator Note	Person Responsible for Covid-19 Compliance: Jamie Bassett Phone: 310-927-0682	
Coordinator Note	No Charge Rider A created to cancel street closure.	

Parking

Base Camp	610 S Ardmore Ave, Los Angeles, CA, 90005	**Crew Parking**	610 S Ardmore Ave, Los Angeles, CA, 90005
Location Type : Other Location		Location Type : Other Location	

NOT A PERMIT

Permit #F00164214-A

ROAD WORK AHEAD	RIGHT LANE CLOSED AHEAD		LANE CLOSED	
W20-1	W20-5(R)	W1-6(L)	C30(CA)	W4-2(RT)

ALL TRAFFIC CONTROL WILL BE INSTALLED TO MEET OR EXCEED THE MOST CURRENT CAMUTCD AND WATCH MINIMUM REQUIREMENTS

SYMBOL LEGEND	
	= 28" TRAFFIC CONE / 36" DELINEATOR
	= TYPE I BARRICADE W/ SIGN
	= FLASHING ARROW BOARD
	= HIGH LEVEL WARNING DEVICE
Ⓢ	= SIGNALIZED INTERSECTION
	= EXISTING DRIVEWAY
	= DIRECTION OF TRAFFIC

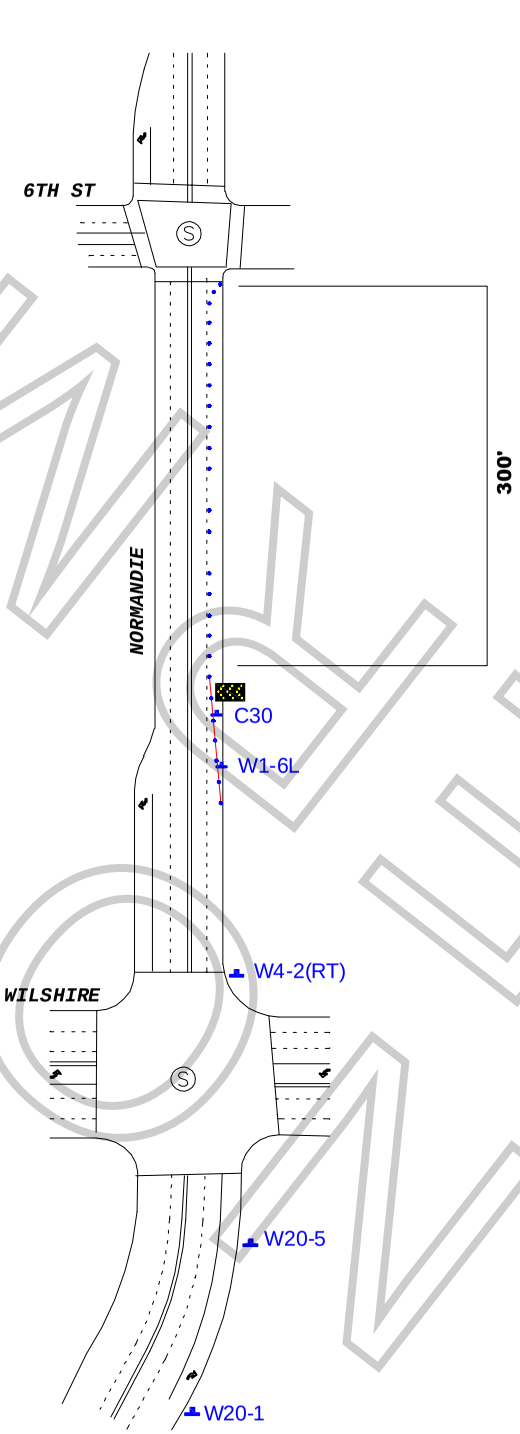

WORK ZONE TRAFFIC CONTROL PLAN

GENERAL NOTES

1. ALL SIGNING, STRIPING, AND TRAFFIC CONTROL DEVICES SHALL SHALL BE IN ACCORDANCE WITH THE LASTEST EDITIONS OF THE CALIFORNIA MANUAL ON UNIFORM TRAFFIC CONTROL DEVICES (CAMUTCD), W.A.T.C.H. MANUAL, CALTRANS STANDARDS PLANS, CALTRANS STANDARD SPECIFICATIONS, AND/OR AS DIRECTED BY THE PERMIT ENGINEER.
2. THERE WILL BE NO INTERFERENCE WITH TRAFFIC SIGNALS OR CROSSWALKS.
3. CONES WILL BE 28" MINIMUM HEIGHT AND HAVE REFLECTORIZED SLEEVES FOR NIGHT WORK.
4. POLICE WILL DIRECT TRAFFIC IF NECESSARY.

DATE & TIME:
8-18-2020
FROM 12:00 HOURS TO 22:00 HOURS

TCP FOR:
ARTS & SCIENCES
"SAMSUNG"

LOCATION:
E/S CURB LANE - NORMANDIE AVE
FROM 6TH ST SOUTH 300 FEET
CITY OF LOS ANGELES, CA

TCP PREPARED BY:
JCL TRAFFIC SERVICES
500 S. GREENWOOD AVE
MONTEBELLO, CA 90640
PH: (213) 622-9775
C31-CA Lic # 905357

CONTACT(S):
JOHN WHEELER
OFFICE# 818.347.9929

DATE	REVSIONS

DRAFTER: EDY RAMIREZ
SCALE: N.T.S.
FILM LA: CJ LEAVENS
SHEET: 1 OF 1

ATTACHED